目录 CONTENTS

紧急冲淋洗眼装置通用说明 GENERAL SPECIFICATION	01-02
专利 / 双标准 双认证 PATENT / DUAL STANDARDS DUAL CERTIFICATIONS	03-06
参数 / 结构 SPECIFICATIONS / STRUCTURE	07-10
嵌入式紧急冲淋洗眼器 RECESSED SHOWERS & EYE WASHES	11-12
紧急冲淋洗眼房 EMERGENCY SHOWERS & EYE WASHES BOOTH	13-14
防冻型紧急冲淋洗眼器 ANTI-FREEZE SHOWERS & EYE WASHES	15-16
防溅型紧急冲淋洗眼器 EMERGENCY SHOWERS & EYE WASHES, SPLASH-PROOF TYPE	17-18
测试型 / 防尘型紧急冲淋洗眼器 EMERGENCY SHOWERS & EYE WASHES WITH TESTING PAN & DUST CAP	19-20
移动式洗眼器 PORTABLE EYE WASHES	21-22
SS316 紧急冲淋洗眼器 316 STAINLESS STEEL SHOWERS & EYE WASHES	23-24
组合式紧急冲淋洗眼器 EMERGENCY SHOWERS & EYE WASHES	25-26
紧急洗眼器 EMERGENCY EYE WASHES	27-28
紧急冲淋器 EMERGENCY SHOWER	29-30
台式 / 壁式洗眼器 EYE WASH, DECK / WALL MOUNTED	31-32
配件选型表 SPARE PARTS LIST	33
注意事项 / 保养维护 DOS & DON'TS / MAINTENANCE	34
产品工程图纸 ENGINEERING DRAWING	35-42

走进台雄 ABOUT US

台雄专注深耕于工业、科研、医疗和教育等领域几十年，总部设立于中国上海，拥有华北、华南、西北等分支机构及海外分公司，是集工业安全、工业存储和实验室工程为一体的全球化高端系统供应商，为工业安全装备提供完善的配套设施及解决方案。

公司拥有 15500 平方米以上的生产基地，精密的自动化数控设备，现代化的企业管理系统，致力于研发革新的专业技术团队，数十种专利和国际权威认证。台雄领驭行业，以创新彰显实力，以品质铸就辉煌。

诚信、合作、务实、进取的价值观是台雄的血脉，承载台雄的发展使命，我们为之自豪。在向领先实验室及安全领域的全球化系统供应商迈进的号角声中，台雄不忘初心，勇攀巅峰，只为超越满意！

SAN GROUP is a global high-end system supplier covering industrial safety, industrial storage and laboratory engineering equipments. Headquartered in Shanghai, SAN GROUP has branches in North China, South China, Northwest China and overseas. Devoting ourselves in industries, R&D, medical and educational fields for years, SAN GROUP provides products and solutions for industrial safety.

Understanding that the best way to control the quality, delivery and reliability of our products is to actually produce the product ourselves, we have dedicated more than 15,500 square meters of manufacturing space to support our goals. This manufacturing compound is the home of dedicated, experienced associates who have access to state of the art equipment in order to continue our tradition of high quality and innovative design. Our numerous patents and certifications make it clear that SAN GROUP has developed a worldwide reputation as a market leader and therefore conceived an original market definition beyond made in China; we prefer “Created in China”.

Contact information：
E-mail:Kevin.pan@lab-yr.com
whatsapp:+8618569402986

WWW.LAB-YR.COM

紧急冲淋洗眼装置通用说明
GENERAL SPECIFICATION

紧急冲淋洗眼装置是被广泛应用在石油、化工、半导体及医药制造等行业的一种安全急救设施。

美国职业安全与健康管理局（OSHA）于 1970 年制定了职业安全与健康法案，其第 29 CFR1910.151 标准特别规定：当眼睛或身体裸露部位接触到有毒有害或腐蚀性化学物质时，工作区域必须配备快速冲洗的紧急救援设备。美国国家标准学会（ANSI）对此类产品的安全性能做出了详细规范，并制定了强制性标准 ANSI / ISEA Z358.1。欧盟（EU）亦对此制定了 EN15154 强制性标准，适用欧洲大部分国家。

伴随中国经济的快速发展，各行业对出台规范劳动防护标准的需求迫在眉睫。其中全国个体防护装备标准化技术委员会已制定关于《应急喷淋和洗眼设备》的相关国家标准，台雄是制定此标准的主要成员，被安全健康防护用品委员会授予全国劳保行业推荐品牌，台雄紧急冲淋洗眼装置更荣膺中国教育装备行业协会金奖产品。

WWW.LAB-YH.COM

Emergency showers & eye washes are first aid equipments widely applied to petroleum, chemical, semiconductor and pharmaceutical industries.

American Occupational Safety and Health Administration, known as OSHA passed the act in 1970. The 29 CFR 1910.151 standard states that where the eyes or body of any person may be exposed to injurious corrosive materials, suitable facilities for quick drenching or flushing to eyes and body shall be provided within the work area for immediate emergency use. ANSI issued the mandatory standard ANSI / ISEA Z358.1. European Union also issued EN 15154 standard which applied to most European countries.

With the booming of Chinese economy, rules and regulations are necessary to all industries. National Technical Committee of Standardization for Personal Protective Equipment has already formulated national standard on emergency showers and eye washes. SAN GROUP is one of the members of drafting, and awarded Recommended Brand by the Committee. SAN emergency showers and eye washes win the Gold Award Products granted by the China Educational Equipment Committee.

专利
PATENT

台雄拥有插入式连接结构专利，颠覆传统螺纹设计：

- 冲淋、洗眼装置可任意定位
- 进水口可 360°水平定位
- 无需传统密封材料，杜绝漏水
- 安装、维保简单便捷

SAN innovates inserted pipe joint patent, which dwarfs traditional thread design.

- The shower head and eyewash bowl can be positioned at any direction as required.
- The inlet can be positioned at any direction horizontally.
- No additional sealing materials required to avoid leakage.
- Convenience for installation and maintenance

插入式连接结构专利号
PATENT NO.
ZL200720073409.1

台雄 SAN GROUP

SAN-7102AH
组合式紧急冲淋洗眼器
Emergency Showers & Eye Washes

WWW.LABX.COM

双标准 双认证
DUAL STANDARDS DUAL CERTIFICATIONS

台雄紧急冲淋洗眼装置率先荣获德国 TUV 认证和欧盟 CE 认证，达到美国 ANSI/ISEA Z358.1- 和欧洲 EN 15154 标准！

SAN Emergency Showers & Eye Washes are the first ones certified by both TÜV and CE, which comply with both ANSI / ISEA Z358.1 and EN 15154 standards.

台雄 SAN GROUP

Dual Certifications

TÜV & CE

TÜV is a German testing company that provides certification services. It is highly reputed in industry safety field supported by its rigid, professional and authoritative inspection.

The CE mark is a mandatory certification mark in the European market. All products are not allowed to enter EU without CE certifications.

Dual Standards

ANSI / ISEA Z385.1 & EN 15154

Founded in 1918, American National Standards Institute, a.k.a. ANSI, is the national standardization center and active in various industries.

ANSI / ISEA Z358.1 has been the highest standard in the U.S. which sets design requirements of emergency showers & eye washes to ensure users' safety.

EN is the abbreviation of European Norm. EN 15154 is the highest standard for emergency showers & eye washes in Europe.

双认证

德国 TÜV 认证和欧盟 CE 认证

TÜV 认证机构是德国针对工业产品的权威检测机构，以其严谨、专业、权威的检测，在工业安全领域中获得了极高的声誉。

“CE”标志是一种安全认证标志，是进入欧洲市场的护照。在欧盟市场“CE”标志属强制性认证标志，是欧盟法律对产品提出的一种强制性要求。

双标准

美国标准 ANSI/ISEA Z358.1 和欧洲标准 EN 15154

美国国家标准学会（American National Standards Institute，简称 ANSI）成立于 1918 年，是美国国家标准化中心，各界标准化活动都围绕它进行。

ANSI/ISEA Z358.1 标准是为保障使用者安全针对紧急冲淋洗眼装置设计的，已成为美国规范紧急冲淋洗眼装置设计制作的最高标准。

EN 是 European Norm 欧洲标准的简称。EN 15154 是欧洲针对洗眼器结构安全的最高检验标准。

TÜV SÜD　CE　ANSI Z358.1　EN 15154

WWW.AEROR.COM

台雄紧急冲淋洗眼装置参数
SPECIFICATIONS

台雄 SAN GROUP

- 标准水压下，15 分钟内，冲淋喷头流量均可达到 75.7 升 / 分钟以上。
- Under standard pressure, showers shall be capable of delivering flushing fluid at a minimum of 75.7 liters per minute for a minimum of 15 minutes.

- 标准水压下，在离固定底座 1520mm 水平面处，冲淋器水流直径为 500mm。
- The spray pattern shall have a minimum of 500 mm at 1520 mm above the surface on which the user stands.

- 冲淋喷头至固定底座高度 2100mm。
- The shower head shall be designed to be installed so that its lower edge is 2100 mm above the level on which the user stands.

- 冲淋开关球阀能在 1 秒钟内快速启动。
- The valve shall be fully open within 1s.

- 标准水压下，15 分钟内，洗眼喷头流量均可达到 1.5 升 / 分钟以上。
- Under standard pressure, eye washes shall be capable of delivering flushing fluid no less than 1.5 liters per minute for 15 minutes.

- 两个洗眼器喷头相距 165mm。
- Space between nozzles is 165 mm.

- 洗眼喷头至固定底座高度 1100mm。
- The outlet nozzle shall be designed to be installed at a height of 1100 mm above the level on which the user stands.

- 洗眼器开关球阀能在 1 秒钟内快速启动。
- The valve shall be fully open within 1s.

WWW.LAB-YR.COM

台雄紧急冲淋洗眼装置结构
STRUCTURE

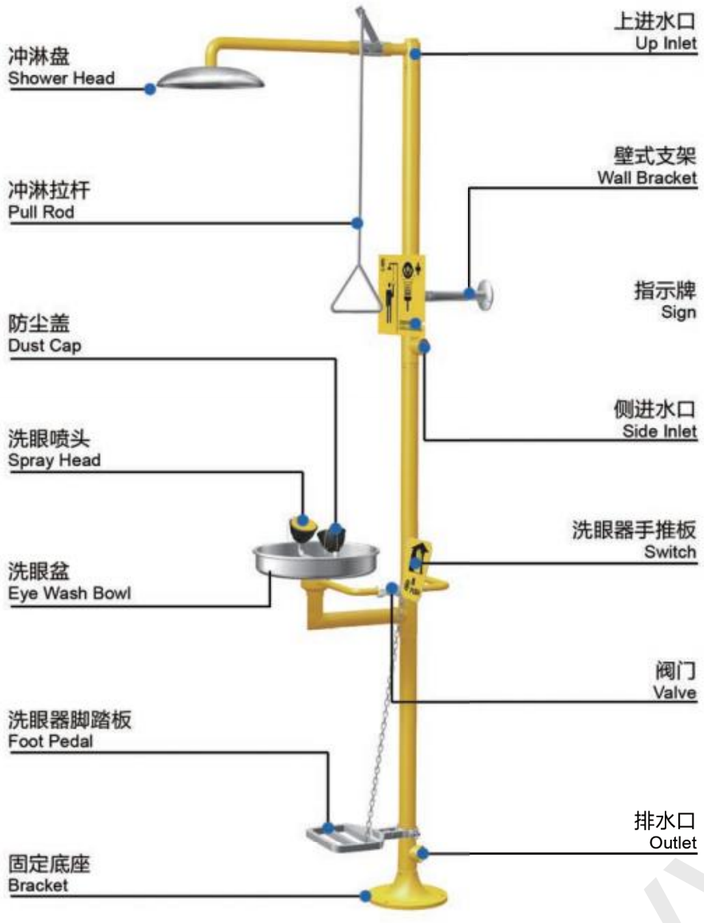

SAN-7102H+7100

组合式紧急冲淋洗眼器

Emergency Showers with Drench Hose, Pedestal Mounted

台雄 SAN GROUP

1 管体主件

- 定制 SUS 卫生级不锈钢冷拔管，Ni 含量在 8% 以上
- 采用冷拔工艺，内壁光洁镜面，不易腐蚀及藏污纳垢

1 Pipes

- Cold-drawn stainless steel pipes, sanitary grade, content of Ni over 8%
- Cold-drawn process of pipes allows smooth finish on inside surfaces which are corrosion resistant and do not collect dirt.

2 阀门开关

- 阀门壳体采用进口蜡精铸工艺；阀门采用双片式结构，更高的耐压性和使用寿命
- 可单独更换拆卸，检修方便

2 Valves

- Valves, forged with premium wax, are structured in two pieces, offer better pressure resistance and durability.
- Valves can be easily disassembled and replaced for maintenance and repair.

3 洗眼器底座

- 进口蜡精铸 SUS304 不锈钢，防腐耐用

3 Bracket

- 304 stainless steel, forged with premium wax, corrosion resistant

4 管件接头

- 进口蜡精铸 SUS304 不锈钢，内腔光洁细腻，耐腐蚀性能佳
- 插拔式连接结构专利，安装便捷

4 Joints

- 304 stainless steel, forged with premium wax, inside smooth surfaces, corrosion resistant
- Patented joint design gets rid of traditional thread design and provides better sealing performance and easy installation.

5 洗眼喷头

- 自行研发的可调式流量开关
- 铜质外加环氧树脂喷涂
- 软性橡胶头加自动冲落盖片保护
- 发泡出水嘴，出水流量大，流速温和

5 Spray Heads

- Innovated adjustable flow switch
- Brass body coated with epoxy resin
- Soft rubber with dust cap which can be flushed aside automatically in operation.
- Bubble flush provides high flow volume and mild flow rate.

WWW.LAB-YR.COM

嵌入式紧急冲淋洗眼器
RECESSED SHOWERS & EYE WASHES

台雄 SAN GROUP

SAN-71091
组合嵌入式紧急冲淋洗眼器
Recessed Showers & Eye Washes

SAN-7204AH
嵌入式紧急洗眼器
Recessed Eye Washes

SAN-7205AH
嵌入式紧急冲淋器
Recessed Showers

产品说明
Product Description

材质: 304 不锈钢
场合: 适用于室内及过道
优势: 1. 嵌墙式安装，提高空间利用率及美观度。
2. 洗眼开关与嵌入式拉手一体化连接设计，可在短时间内开启。
3. 配有专业的减震装置，开启过程快速平稳，有效防止水流溅出。

Body: 304 stainless steel
Application: For indoors and aisles
Advantages: 1. Recessed installation improves space utilization and aesthetic appearance.
2. Integrated design of recessed handle and valve allows instant activation.
3. Professional damper allows smooth activation and prevents spillage.

WWW.LAB-YR.COM

紧急冲淋洗眼房

EMERGENCY SHOWERS & EYE WASHES BOOTH

台雄 SAN GROUP

SAN-7102ARH

不锈钢紧急冲淋洗眼房

Stainless Steel Emergency Showers & Eye Washes Booth

SAN-7102PRH

PP 紧急冲淋洗眼房

(PP Emergency Showers & Eye Washes Booth

产品说明

Product Description

材质： 304 不锈钢 / PP

场合： 特殊要求的高端电子厂房与洁净室

优势： 1. 防止水花四溅，保持地面清洁

2. 各部件开模精铸，维修简便快捷

3. 材质耐强腐蚀

Body: 304 stainless steel / PP

Application: Applicable for high-end electronic plants and clean room

Advantages: 1. Keeping floor clean from spillage

2. All parts are molded forging and easy for maintenance.

3. Corrosion resistant

WWW.LAB-YR.COM

防冻型紧急冲淋洗眼器
ANTI-FREEZE SHOWERS & EYE WASHES

SAN-7601CH+7200
电伴热防冻型紧急冲淋洗眼器
Electric tracing, Anti-freeze Showers & Eye Washes

产品说明
Product Description

材质： 外壳为高密度复合材料；内部为 304 不锈钢
场合： 适用于低温寒冷的地区
优势： **1.** 装配电伴热装置，具备保温功能
2. 电器设备通过 CE 认证，使用安全

Body: High density composite material shell and 304 stainless steel pipes
Application: For frosty areas
Advantages: 1. Electric tracing apparatus preserves heat to enable equipment to supply warm water.
2. Electrical equipments are CE certified.

可选 Optional

围栏式电伴热紧急冲淋洗眼器 SAN-7601HF	Electric Tracing Showers & Eye Washes with Enclosures SAN-7601HF

SAN-7102AF1H
组合式自动排空防冻紧急冲淋洗眼器
Anti-freeze, Self-draining Showers & Eye Washes

产品说明
Product Description

材质： 304 不锈钢
场合： 适用于低温寒冷的地区
优势： 非工作状态时，洗眼器内的水会自动排空，防止内部结冰

Body: 304 stainless steel
Application: For frosty areas
Advantages: Water inside the pipes can be drained up automatically to avoid icing up when not in operation.

可选 Optional

电加热洗眼器 SAN-7701	Electric Heating Showers & Eye Washes SAN-7701

WWW.LAB-YR.COM

防溅型紧急冲淋洗眼器

EMERGENCY SHOWERS & EYE WASHES, SPLASH-PROOF TYPE

台雄 SAN GROUP

SAN-7102AH+7300+7500

组合式防溅型紧急冲淋洗眼器

Emergency Showers & Eye Washes, Splash-proof Type

SAN-7102AH+7500

废水收集型紧急冲淋洗眼器

Emergency Showers & Eye Washes with Waste Collection Plate

产品说明

Product Description

材质： 304 不锈钢
场合： 适用于室内任何场所
优势： 避免水流洒落，保持清洁

Body: 304 stainless steel
Application: For any indoor places
Advantage: Keeping floor dry and clean

WWW.LAB-YR.COM

测试型 / 防尘型紧急冲淋洗眼器

EMERGENCY SHOWERS & EYE WASHES WITH TESTING PAN & DUST CAP

台雄 SAN GROUP

SAN-7102AT

组合式测试型紧急冲淋洗眼器

Emergency Showers & Eye Washes with Testing Pan

产品说明

Product Description

材质： 304 不锈钢

场合： 适用于室内任何场所

优势： 1. 特殊的盛水盘可防止在洗眼器检测维护时水流四溅

2. 检测完毕后，可将盛水盘移开，以便紧急使用

Body: 304 stainless steel

Application: For any indoor places

Advantages: 1.Unique collection pan prevents spillage during testing and maintenance.

2.The pan can be moved away after testing for conventional use.

SAN-7102CH

组合式防尘紧急冲淋洗眼器

Emergency Showers & Eye Washes with Dust Cap

产品说明

Product Description

材质： 304 不锈钢

场合： 适用于任何场所

优势： 非使用状态时，避免灰尘堵塞洗眼喷头

Body: 304 stainless steel

Application: For any places

Advantage: Preventing spray heads from being jammed by dust

可选 Optional

组合式防尘紧急冲淋洗眼器 SAN-7102ACH	Emergency Showers & Eye Washes with Dust Cap SAN-7102ACH

WWW.LAB-YR.COM

SAN-7404H
移动式洗眼台
Mobile Eye Wash Station

产品说明
Product Description

材质： 冷轧钢 + 304 不锈钢
场合： 适用于无固定水源的地区
优势： 可灵活移动

Body: Cold rolled steel + 304 stainless steel
Application: For places where water supply is not accessible
Advantage: Flexible & mobile

SAN-7401A/B
便携式洗眼器
Portable Eye Washes

产品说明
Product Description

材质： PE 材质
场合： 适用于无固定水源的地区
优势： 可灵活移动

Body: PE
Application: For places where water supply is not accessible
Advantage: Flexible & mobile

可选 Optional

便携式洗眼器 SAN-7402	Portable Eye Washes SAN-7402

SAN-7403
移动式洗眼器
Mobile Eye Wash Cart

WWW.LAB-YR.COM

SS316 紧急冲淋洗眼器

316 STAINLESS STEEL SHOWERS & EYE WASHES

台雄 SAN GROUP

SAN-7102AS

SS316 组合式紧急冲淋洗眼器

Emergency Showers & Eye Washes, 316 stainless steel

SAN-7102S

SS316 组合式紧急冲淋洗眼器

Emergency Showers & Eye Washes, 316 stainless steel

产品说明

Product Description

材质： 316 不锈钢
场合： 多用于船舶及相关行业
优势： 耐腐蚀性更强

Body: 316 stainless steel
Application: Applicable for marine industry and etc.
Advantage: Excellent performance of strong corrosion resistance

可选 Optional

SS316 立式紧急冲淋器	SAN-7103AS	Emergency Showers, Pedestal Mounted, 316 stainless steel	SAN-7103AS
SS316 立式紧急洗眼器	SAN-7104AS	Emergency Eye Washes, Pedestal Mounted, 316 stainless steel	SAN-7104AS
SS316 壁式紧急冲淋器	SAN-7105AS	Emergency Showers, Wall Mounted, 316 stainless steel	SAN-7105AS
SS316 壁式紧急洗眼器	SAN-7203AS	Emergency Eye Washes, Wall Mounted, 316 stainless steel	SAN-7203AS

WWW.LAB-YR.COM

SAN-7107AH
组合式壁式紧急冲淋洗眼器
Emergency Showers with Drench Hose, Wall Mounted

产品说明
Product Description

材质： 304 不锈钢
场合： 适用于任何场所

Body: 304 stainless steel
Application: For any indoor places

可选 Optional

组合式紧急冲淋洗眼器	SAN-7106PH	Emergency Showers with Drench Hose, Pedestal Mounted SAN-7106PH
组合式紧急冲淋洗眼器	SAN-7106AH	Emergency Showers with Drench Hose, Pedestal Mounted SAN-7106AH
组合式紧急冲淋洗眼器	SAN-7106APH	Emergency Showers with Drench Hose, Pedestal Mounted SAN-7106APH
组合式壁式紧急冲淋洗眼器	SAN-7107H	Emergency Showers with Drench Hose, Wall Mounted SAN-7107H
组合式壁式紧急冲淋洗眼器	SAN-7107PH	Emergency Showers with Drench Hose, Wall Mounted SAN-7107PH
组合式壁式紧急冲淋洗眼器	SAN-7107APH	Emergency Showers with Drench Hose, Wall Mounted SAN-7107APH

SAN-7102H+7100
组合式紧急冲淋洗眼器
Emergency Showers with Drench Hose, Pedestal Mounted

SAN-7106H
组合式紧急冲淋洗眼器
Emergency Showers with Drench Hose

WWW.LAB-YR.COM

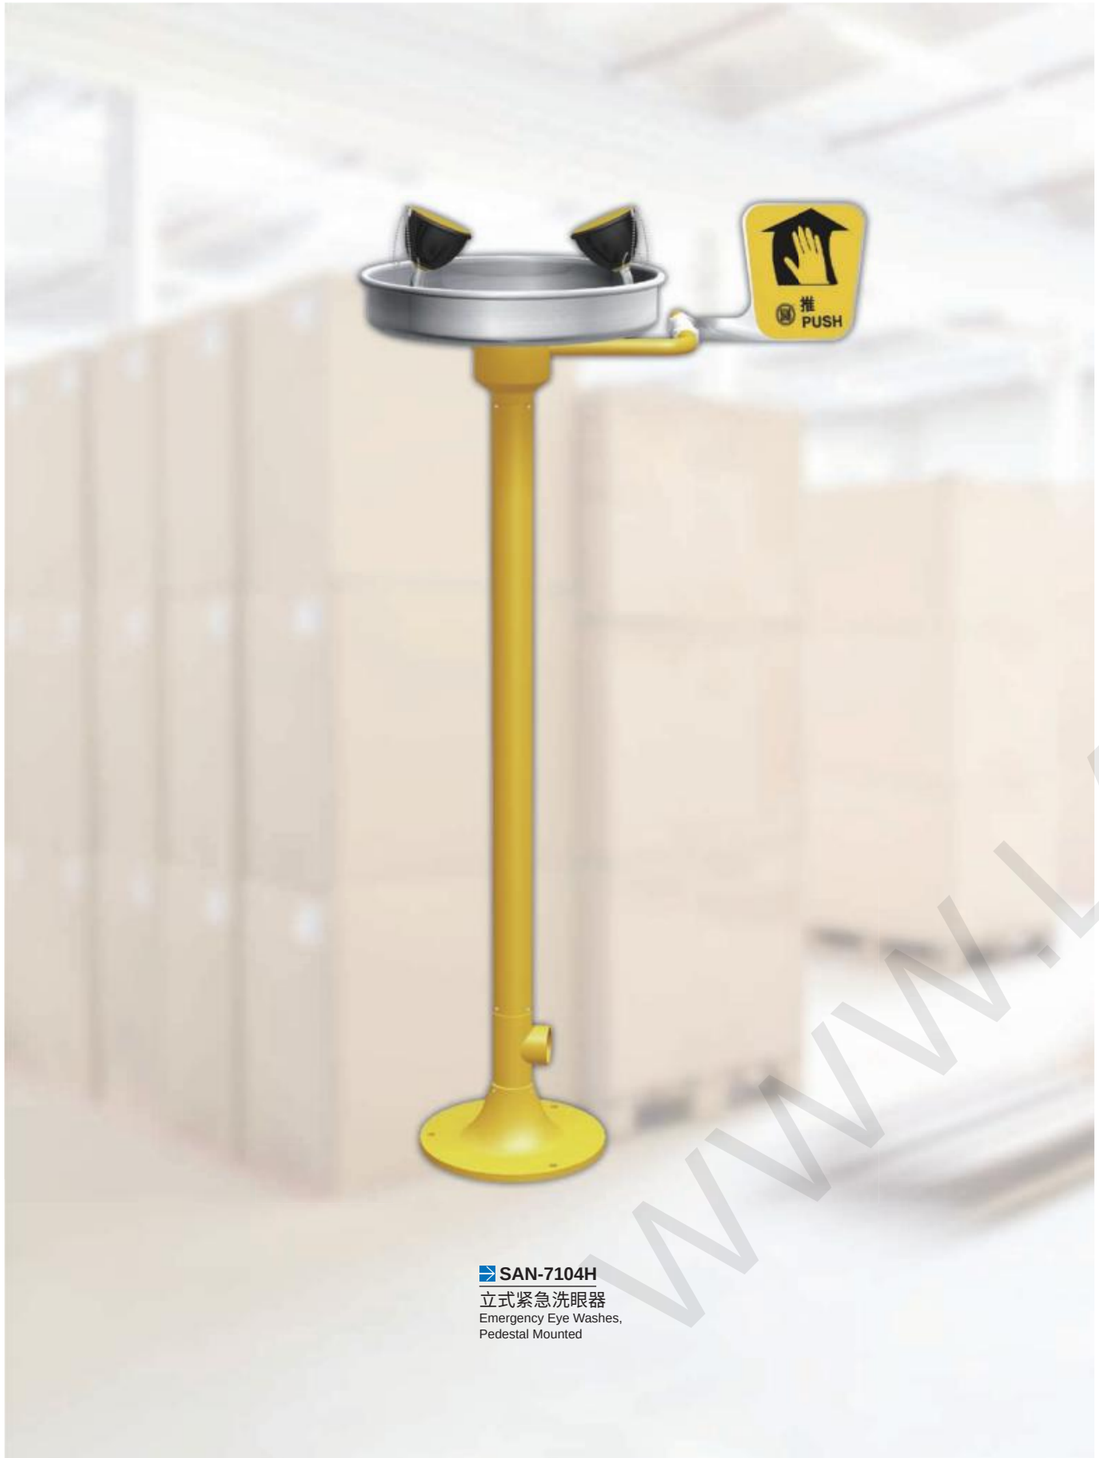

SAN-7104H
立式紧急洗眼器
Emergency Eye Washes,
Pedestal Mounted

SAN-7203AH
壁式紧急洗眼器
Emergency Eye Washes,
Wall Mounted

产品说明
Product Description

材质： 304 不锈钢
场合： 适用于室内任何场所

Body: 304 stainless steel
Application: For any indoor places

可选 Optional

立式紧急洗眼器 SAN-7104AH	Emergency Eye Washes, Pedestal Mounted SAN-7104AH
立式紧急洗眼器 SAN-7104PH	Emergency Eye Washes, Pedestal Mounted SAN-7104PH
立式紧急洗眼器 SAN-7104APH	Emergency Eye Washes, Pedestal Mounted SAN-7104APH
壁式紧急洗眼器 SAN-7203APH	Emergency Eye Washes, Wall Mounted SAN-7203APH

WWW.LAB-YR.COM

SAN-7108H
吊顶式紧急冲淋器
Emergency Showers, Ceiling Mounted

SAN-7105H
壁式紧急冲淋器
Emergency Showers, Wall Mounted

SAN-7103AH
紧急冲淋器
Emergency Showers

产品说明
Product Description

材质： 304 不锈钢
场合： 适用于室内任何场所

Body: 304 stainless steel
Application: For any indoor places

可选 Optional

紧 急 冲 淋 器 SAN-7103H	Emergency Showers SAN-7103H
紧 急 冲 淋 器 SAN-7103PH	Emergency Showers SAN-7103PH
紧 急 冲 淋 器 SAN-7103APH	Emergency Showers SAN-7103APH
壁式紧急冲淋器 SAN-7105PH	Emergency Showers, Wall Mounted SAN-7105PH
壁式紧急冲淋器 SAN-7105AH	Emergency Showers, Wall Mounted SAN-7105AH
壁式紧急冲淋器 SAN-7105APH	Emergency Showers, Wall Mounted SAN-7105APH
吊顶式紧急冲淋器 SAN-7108PH	Emergency Showers, Ceiling Mounted SAN-7108PH
吊顶式紧急冲淋器 SAN-7108AH	Emergency Showers, Ceiling Mounted SAN-7108AH
吊顶式紧急冲淋器 SAN-7108APH	Emergency Showers, Ceiling Mounted SAN-7108APH

WWW.LAB-YR.COM

SAN-7101
台式单口洗眼器
Single Eye Wash, Drench Hose, Deck Mounted

SAN-7201
台式双口洗眼器
Double Eye Washes, Drench Hose, Deck Mounted

产品说明
Product Description

材质： 优质铜材
场合： 适用于高端实验室
优势： 1. 开关按压后自动锁定，持续出水
2. 限流型止逆阀门，防止水压过大二次伤害眼睛
3. 不锈钢编织高压进水管，耐强腐蚀

Body: Solid brass
Application: In high-end laboratories
Advantages: 1.Flow switch can be operated and locked at the same time for convenient use and environmental protection.
2.Backflow preventer limits water flow to prevent secondary injury to the eye from high pressure.
3.Inlet pipe is stainless braided hose which is chemical resistant and can prevent harm from burst.

可选 Optional

壁式单口洗眼器	SAN-7101A	Single Eye Wash, Drench Hose, Wall Mounted SAN-7101A
壁式单口洗眼器	SAN-7301A	Single Eye Wash, Drench Hose, Wall Mounted SAN-7301A
壁式双口洗眼器	SAN-7201A	Double Eye Washes, Drench Hose, Wall Mounted SAN-7201A
台式单口洗眼器	SAN-7101D	Single Eye Wash, Drench Hose, Deck Mounted SAN-7101D
台式单口洗眼器	SAN-7301	Single Eye Wash, Drench Hose, Deck Mounted SAN-7301
台式双口洗眼器	SAN-7202	Double Eye Washes, Drench Hose, Deck Mounted SAN-7202
台式双口洗眼器	SAN-7202A	Double Eye Washes, Drench Hose, Deck Mounted SAN-7202A

WWW.LAB-YR.COM

配件选型表
Spare Parts List

产品名称 Product Name	型　号 Model Number
增排压装置 Pressurizer	/
流量开关 Flow Switch	SAN-72001
声光警报器 Alarm	SAN-72002
照　明　灯 Light	SAN-72003
脚　踏　板 Foot Pedal	SAN-7100
幕帘装置 Curtain	SAN-7300
废水收集围 Waste Collection Plate	SAN-7500

注意事项
Dos and Don'ts

- 安装地点与工作区域应在同一水平高度
- 行程之内，确保两者之间无障碍物，在发生危险时能够及时进行处理
- 保证在以冲淋落水中心 Φ450mm 范围之内无障碍物
- 眼部和脸部的冲洗至少 10-15 分钟
- 建议使用常温纯水或符合卫生标准用水，适宜温度为 16-38°C，水温不宜过高，以免加速化学物质的反应而发生意外
- 使用完毕后请及时处理废水，以免形成水坑或低温结冰，发生人员滑倒事故

- The equipment shall be installed on the same level as the hazard.
- The path of travel from the hazard to the equipment should be free of obstructions and as straight as possible.
- Center of the water pattern shall be 450 mm from any obstructions.
- Eyes and face shall be washed for at least 10 – 15 minutes.
- It is recommended to use tepid water at the temperature between 16°C and 38°C to avoid the acceleration of a chemical reaction.
- Waste water shall be cleared up to avoid the forming of a pit, or icing up which may cause slip and fall.

保养维护
Maintenance

- 每周试用一次开关（冲淋拉杆和洗眼器推板），保证管内流水畅通。
- 洗眼器喷头及冲淋盘每周擦试一次，防止灰尘堵住洗眼喷头和冲淋盘影响使用效果。
- 按照标准，每年检查一次，若洗眼喷头或冲淋喷盘不出水，请检查洗眼喷头或冲淋盘是否被杂质堵塞，如是请用针状细杆清理即可。

- Activate weekly to assure the equipment is in working order.
- Clean the spray heads and shower head weekly to avoid outlet obstruction.
- Inspect the equipment annually for compliance with the standard. Use needle shaped rod to remove dust and dirt out of the spray holes to assure the equipment is in working order.

★所有台雄紧急冲淋洗眼装置均已投保产品责任险
★All SAN emgergency showers and eye washes have been covered with Product Liability Insurance.

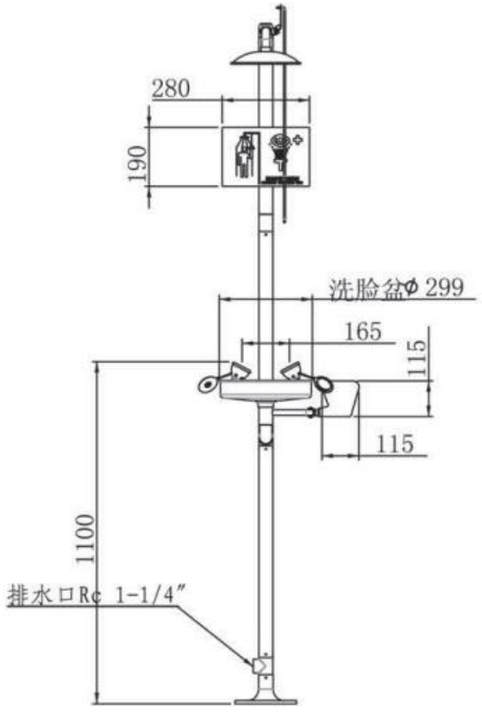

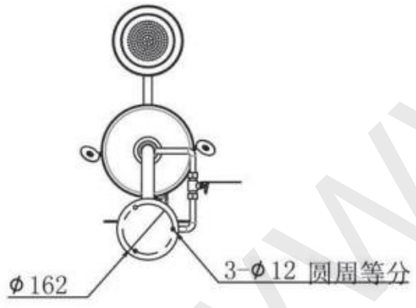

建议底座用M10不锈钢膨胀螺钉固定

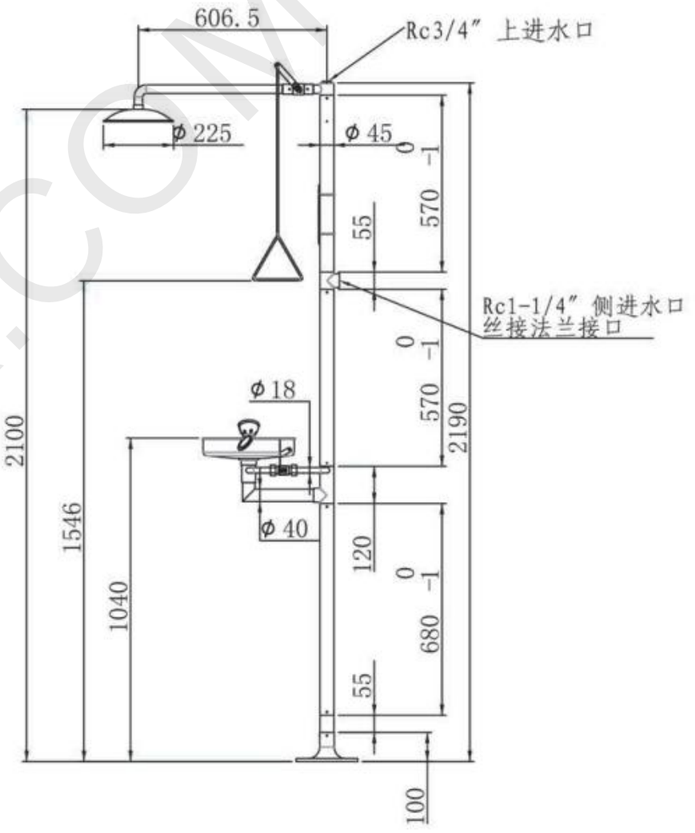

制造流程：装配				
上海台雄工程配套设备有限公司		版本：V 0.0	未注公差	第一角投影法
		比例：1:14	同一平面特征尺寸 ±0.15	
材质：	设计：	第 1/1 张	非同一平面特征尺寸 ±0.3	单位：mm
图号名称：装配7102	制图：		折弯成型尺寸 ±0.3	净重：17.09kg
	审核：		角度尺寸 ±0.5°	数量：1件/套
表面处理：	批准：		客户：	品名：

WWW.LAB-YR.COM

电伴热防冻型紧急冲淋洗眼器 SAN-7601H

SAN-7601H Electric Tracing, Anti-Freeze Showers & Eye Washes

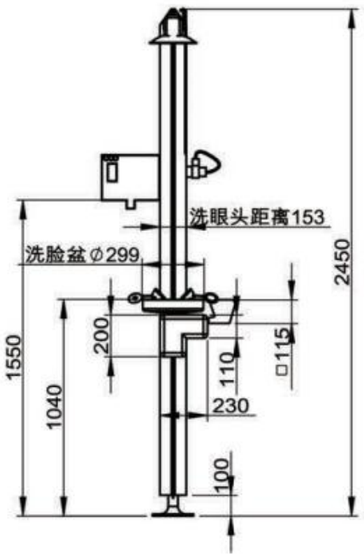

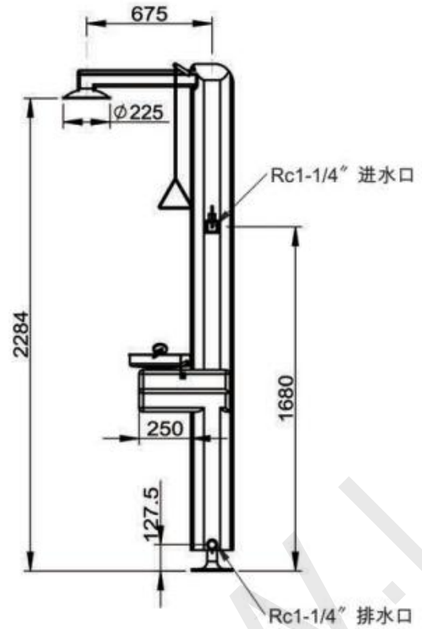

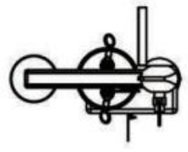

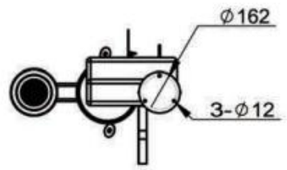

建议底座用M10不锈钢膨胀螺钉固定

制造流程：装配					
上海台雄工程配套设备有限公司		版本：V0.0	未注公差		第一角投影法
		比例：	同一平面特征尺寸	±0.15	
材质：	设计：	第 1/1 张	非同一平面特征尺寸	±0.3	单位：mm
图号名称：装配7601H	制图：		折弯成型尺寸	±0.3	净重：517.20kg
	审核：		角度尺寸	±0.5°	数量：1件/套
表面处理：	批准：		客户：		品名：

WWW.LAB-YR.COM

紧急冲淋洗眼房 SAN-7102ARH（1/2）

SAN-7102ARH Emergency Showers & Eye Washes Booth（1/2）

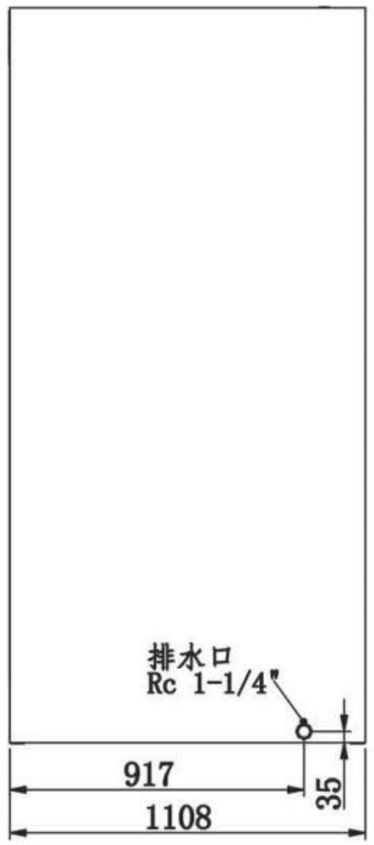

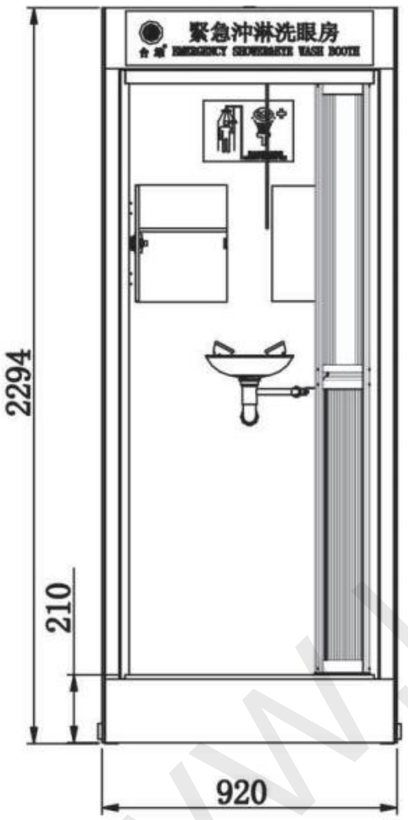

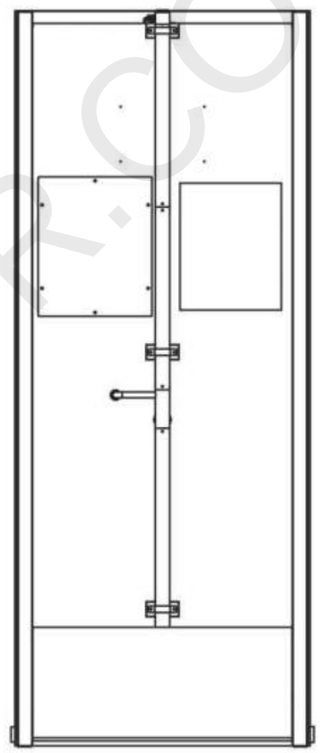

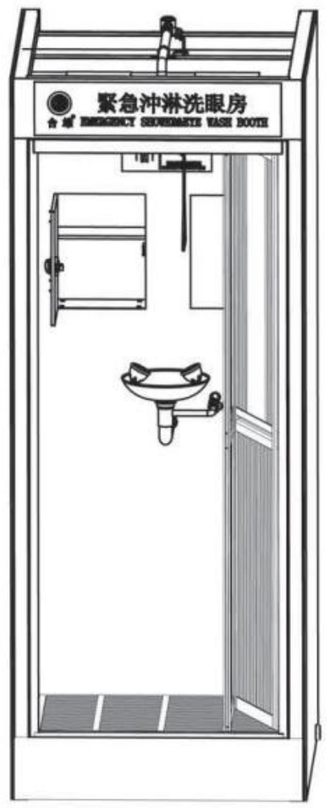

制造流程：装配					
上海台雄工程配套设备有限公司		版本：V 0.0	未注公差		第一角投影法
		比例：1:20	同一平面特征尺寸	±0.15	
材质：	设计：	第 1/2 张	非同一平面特征尺寸	±0.3	单位：mm
图号名称：装配7102ARH	制图：		折弯成型尺寸	±0.3	净重：159.94kg
	审核：		角度尺寸	±0.5°	数量：1件/套
表面处理：	批准：		客户：		品名：

WWW.LAB-YR.COM

紧急冲淋洗眼房 SAN-7102ARH（2/2）

SAN-7102ARH Emergency Showers & Eye Washes Booth（2/2）

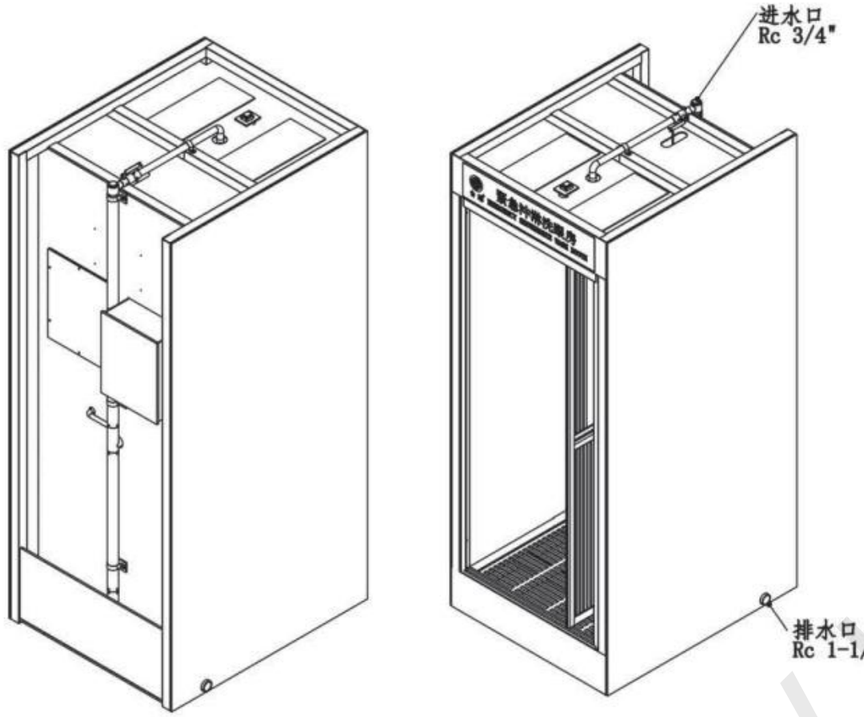

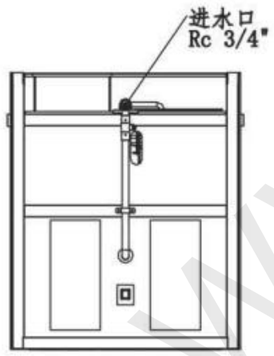

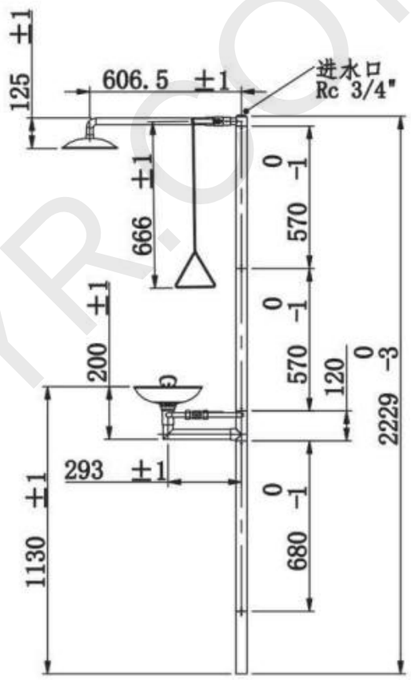

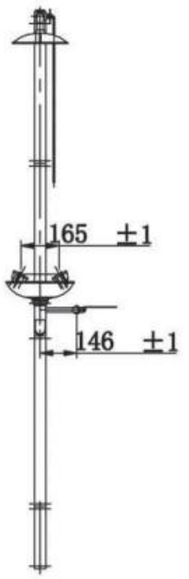

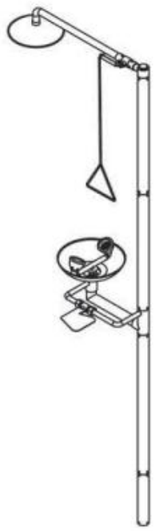

制造流程：装配					
上海台雄工程配套设备有限公司		版本：V 0.0	未注公差		第一角投影法
		比例：1:20	同一平面特征尺寸	±0.15	
材质：	设计：	第 2/2 张	非同一平面特征尺寸	±0.3	单位：mm
图号名称：装配7102ARH	制图：		折弯成型尺寸	±0.3	净重：159.94kg
	审核：		角度尺寸	±0.5°	数量：1件/套
表面处理：	批准：		客户：		品名：

WWW.LAB-YR.COM